


政府收回441802004004GB00210号用地平面图

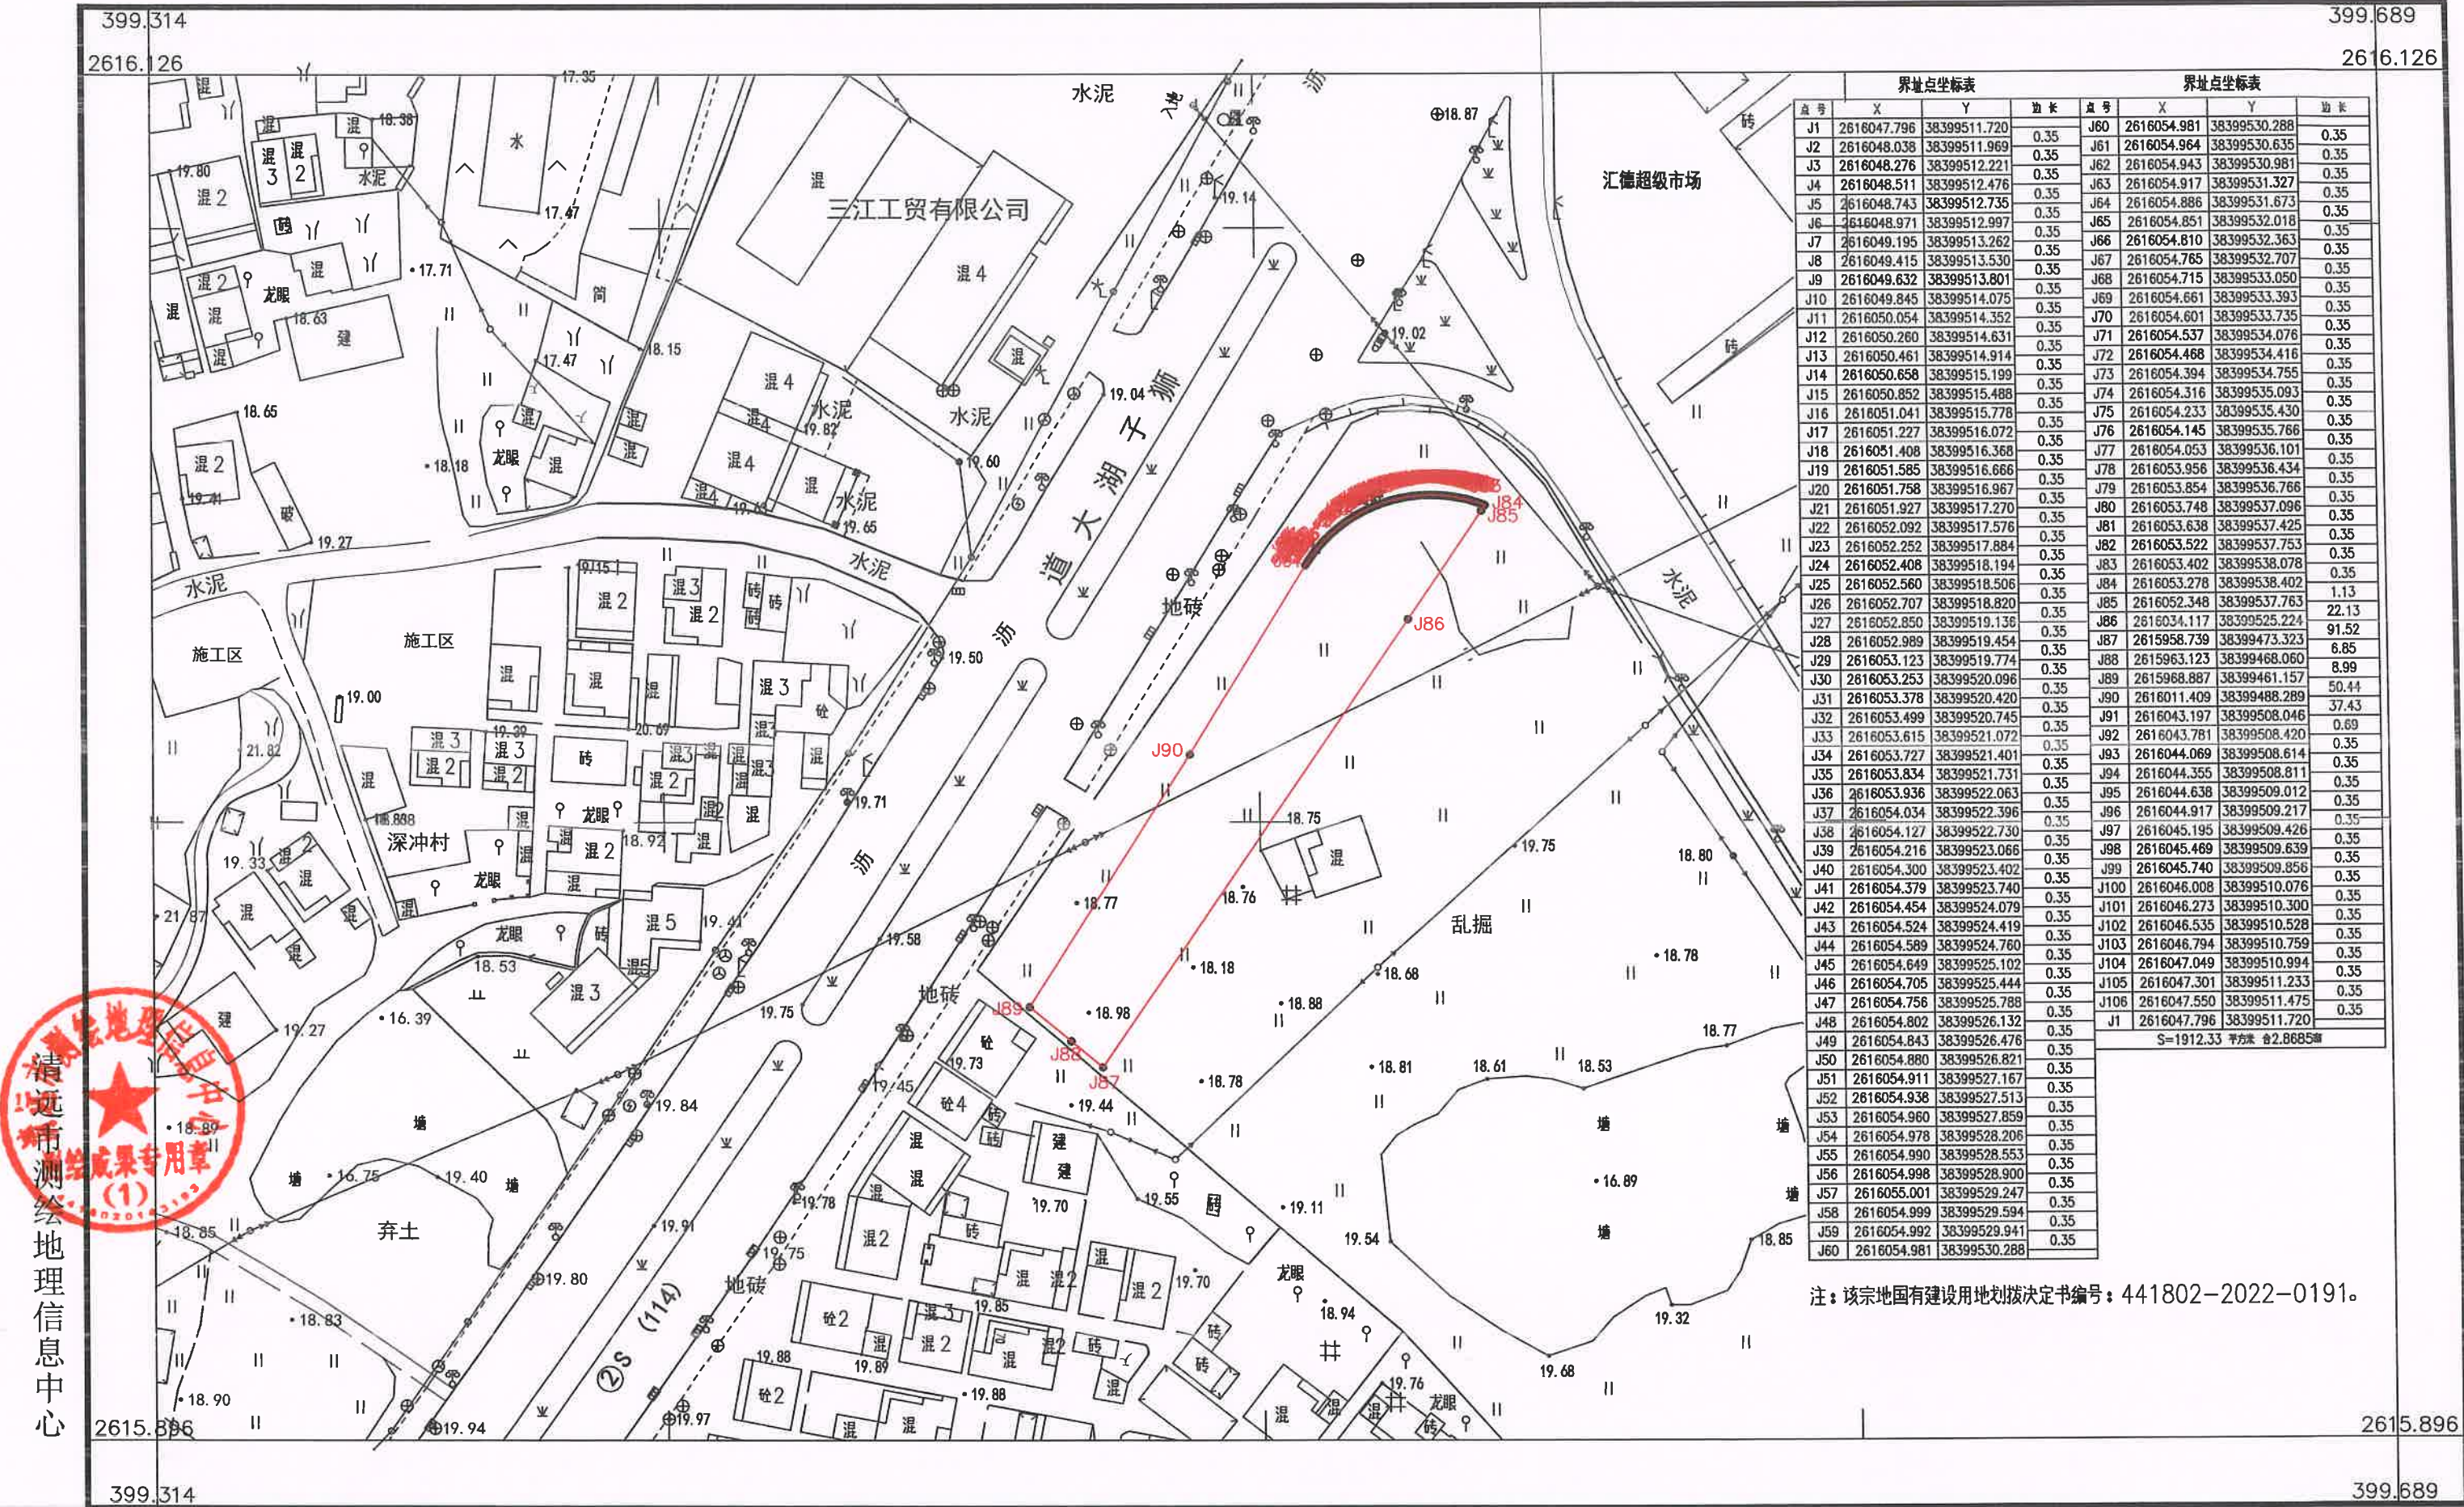

界址点坐标表				界址点坐标表			
点号	X	Y	边长	点号	X	Y	边长
J1	2616047.796	38399511.720	0.35	J60	2616054.981	38399530.288	0.35
J2	2616048.038	38399511.969	0.35	J61	2616054.964	38399530.635	0.35
J3	2616048.276	38399512.221	0.35	J62	2616054.943	38399530.981	0.35
J4	2616048.511	38399512.476	0.35	J63	2616054.917	38399531.327	0.35
J5	2616048.743	38399512.735	0.35	J64	2616054.886	38399531.673	0.35
J6	2616048.971	38399512.997	0.35	J65	2616054.851	38399532.018	0.35
J7	2616049.195	38399513.262	0.35	J66	2616054.810	38399532.363	0.35
J8	2616049.415	38399513.530	0.35	J67	2616054.765	38399532.707	0.35
J9	2616049.632	38399513.801	0.35	J68	2616054.715	38399533.050	0.35
J10	2616049.845	38399514.075	0.35	J69	2616054.661	38399533.393	0.35
J11	2616050.054	38399514.352	0.35	J70	2616054.601	38399533.735	0.35
J12	2616050.260	38399514.631	0.35	J71	2616054.537	38399534.076	0.35
J13	2616050.461	38399514.914	0.35	J72	2616054.468	38399534.416	0.35
J14	2616050.658	38399515.199	0.35	J73	2616054.394	38399534.755	0.35
J15	2616050.852	38399515.488	0.35	J74	2616054.316	38399535.093	0.35
J16	2616051.041	38399515.778	0.35	J75	2616054.233	38399535.430	0.35
J17	2616051.227	38399516.072	0.35	J76	2616054.145	38399535.766	0.35
J18	2616051.408	38399516.368	0.35	J77	2616054.053	38399536.101	0.35
J19	2616051.585	38399516.666	0.35	J78	2616053.956	38399536.434	0.35
J20	2616051.758	38399516.967	0.35	J79	2616053.854	38399536.766	0.35
J21	2616051.927	38399517.270	0.35	J80	2616053.748	38399537.096	0.35
J22	2616052.092	38399517.576	0.35	J81	2616053.638	38399537.425	0.35
J23	2616052.252	38399517.884	0.35	J82	2616053.522	38399537.753	0.35
J24	2616052.408	38399518.194	0.35	J83	2616053.402	38399538.078	0.35
J25	2616052.560	38399518.506	0.35	J84	2616053.278	38399538.402	1.13
J26	2616052.707	38399518.820	0.35	J85	2616052.348	38399537.763	22.13
J27	2616052.850	38399519.136	0.35	J86	2616034.117	38399525.224	91.52
J28	2616052.989	38399519.454	0.35	J87	2615958.739	38399473.323	6.85
J29	2616053.123	38399519.774	0.35	J88	2615963.123	38399468.060	8.99
J30	2616053.253	38399520.096	0.35	J89	2615968.887	38399461.157	50.44
J31	2616053.378	38399520.420	0.35	J90	2616011.409	38399488.289	37.43
J32	2616053.499	38399520.745	0.35	J91	2616043.197	38399508.046	0.69
J33	2616053.615	38399521.072	0.35	J92	2616043.781	38399508.420	0.35
J34	2616053.727	38399521.401	0.35	J93	2616044.069	38399508.614	0.35
J35	2616053.834	38399521.731	0.35	J94	2616044.355	38399508.811	0.35
J36	2616053.936	38399522.063	0.35	J95	2616044.638	38399509.012	0.35
J37	2616054.034	38399522.396	0.35	J96	2616044.917	38399509.217	0.35
J38	2616054.127	38399522.730	0.35	J97	2616045.195	38399509.426	0.35
J39	2616054.216	38399523.066	0.35	J98	2616045.469	38399509.639	0.35
J40	2616054.300	38399523.402	0.35	J99	2616045.740	38399509.856	0.35
J41	2616054.379	38399523.740	0.35	J100	2616046.008	38399510.076	0.35
J42	2616054.454	38399524.079	0.35	J101	2616046.273	38399510.300	0.35
J43	2616054.524	38399524.419	0.35	J102	2616046.535	38399510.528	0.35
J44	2616054.589	38399524.760	0.35	J103	2616046.794	38399510.759	0.35
J45	2616054.649	38399525.102	0.35	J104	2616047.049	38399510.994	0.35
J46	2616054.705	38399525.444	0.35	J105	2616047.301	38399511.233	0.35
J47	2616054.756	38399525.788	0.35	J106	2616047.550	38399511.475	0.35
J48	2616054.802	38399526.132	0.35	J1	2616047.796	38399511.720	0.35
J49	2616054.843	38399526.476	0.35	S=1912.33 平方米 合2.8685亩			
J50	2616054.880	38399526.821	0.35				
J51	2616054.911	38399527.167	0.35				
J52	2616054.938	38399527.513	0.35				
J53	2616054.960	38399527.859	0.35				
J54	2616054.978	38399528.206	0.35				
J55	2616054.990	38399528.553	0.35				
J56	2616054.998	38399528.900	0.35				
J57	2616055.001	38399529.247	0.35				
J58	2616054.999	38399529.594	0.35				
J59	2616054.992	38399529.941	0.35				
J60	2616054.981	38399530.288	0.35				

注：该宗地国有建设用地划拨决定书编号：441802-2022-0191。